

THE PORT AUTHORITY
OF NY & NJ



ORIGINAL SIGNED & SEALED BY
N.Y. P.E. (OR R.A.)

The Phillips Janson Group
Architects, P.C.
11 West 42nd Street
New York, New York 10036

Wesler-Cohen Associates
Consulting Engineers
740 Broadway
Amityville, New York 11701

No. Date Revision Approved

Engineering Department
Design Division

The World Trade
Center

Fire Command
Centers

ARCHITECTURAL


TOWER ONE & TWO
MISC DETAILS

This drawing subject to conditions in contract.
All inventions, ideas, designs and methods
herein are reserved to Port Authority and
may not be used without its written consent.


AI JL BZ
Task Leader Drawn by Checked by

Date 05/24/96 Scale AS SHOWN

Contract Number Drawing Number
WTC-861.089 A-10

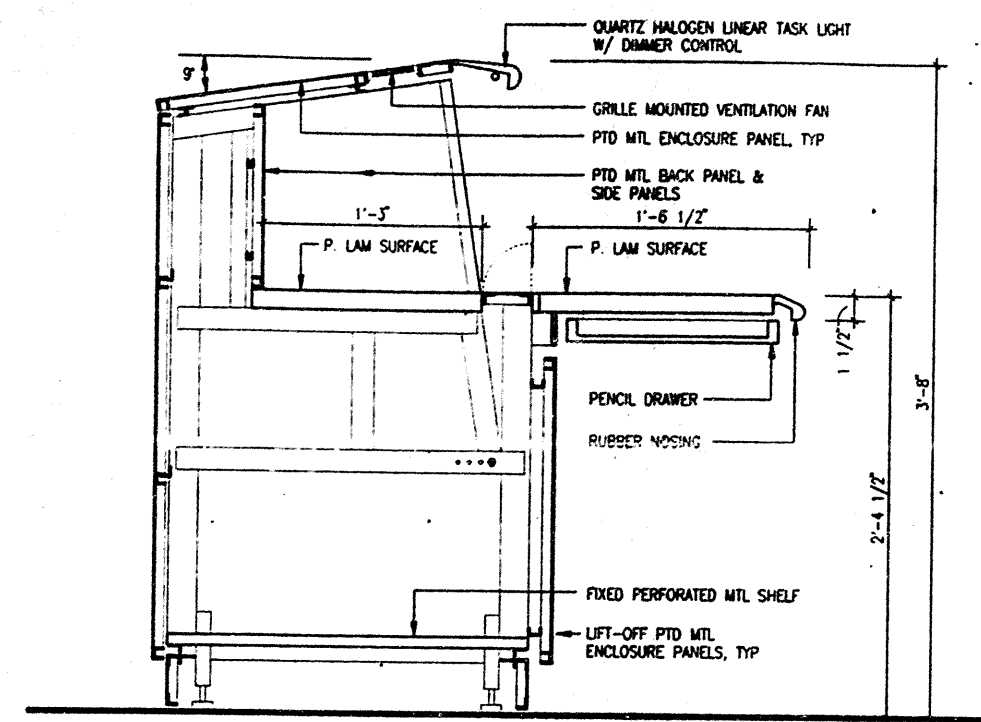


S3
F.C. CONSOLE SECT DETAIL
AT MANUAL STORAGE
SCALE IN FEET

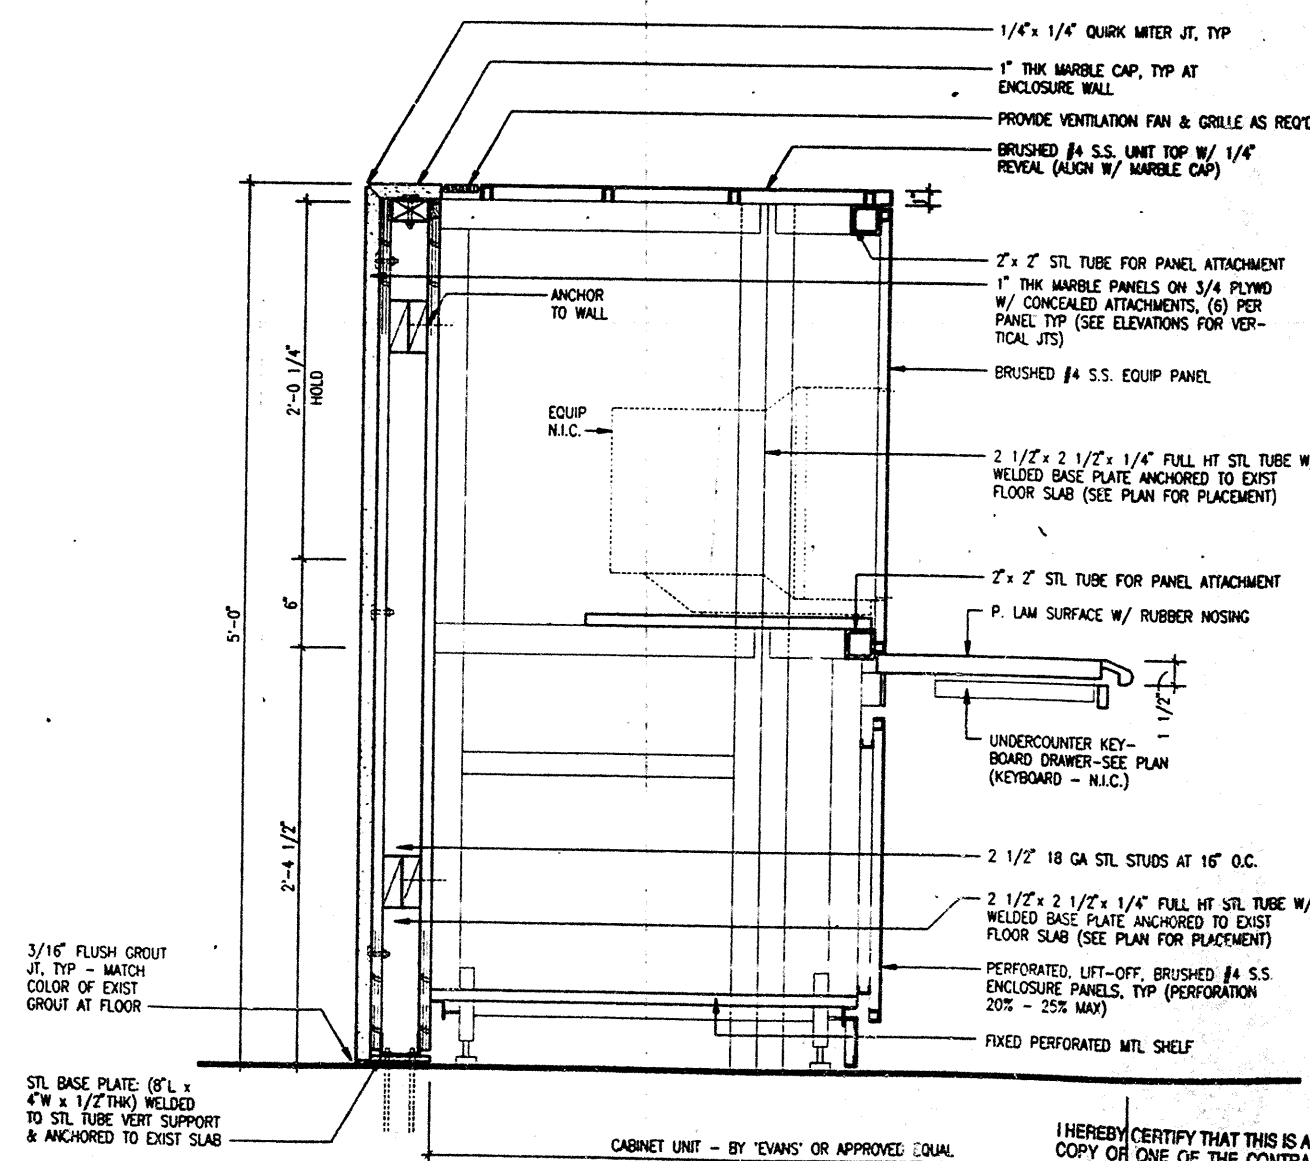

S2
ELEV STARTER CONSOLE
SECT DETAIL (AT CORNER)
SCALE IN FEET

I HEREBY CERTIFY THAT THIS IS A TRUE AND CORRECT
COPY OF ONE OF THE CONTRACT DRAWINGS, ONE
OF THE SETS OF CONTRACT DRAWINGS, AS
IN THE FORM IN WHICH SAID DRAWINGS EXISTED AT
THE TIME THE SAID CONTRACT WAS EXECUTED BY
THE PARTIES.
DATE 9/4/96
DATE 9/24/96
SPEC. WRITER
ENGINEER OF DESIGN

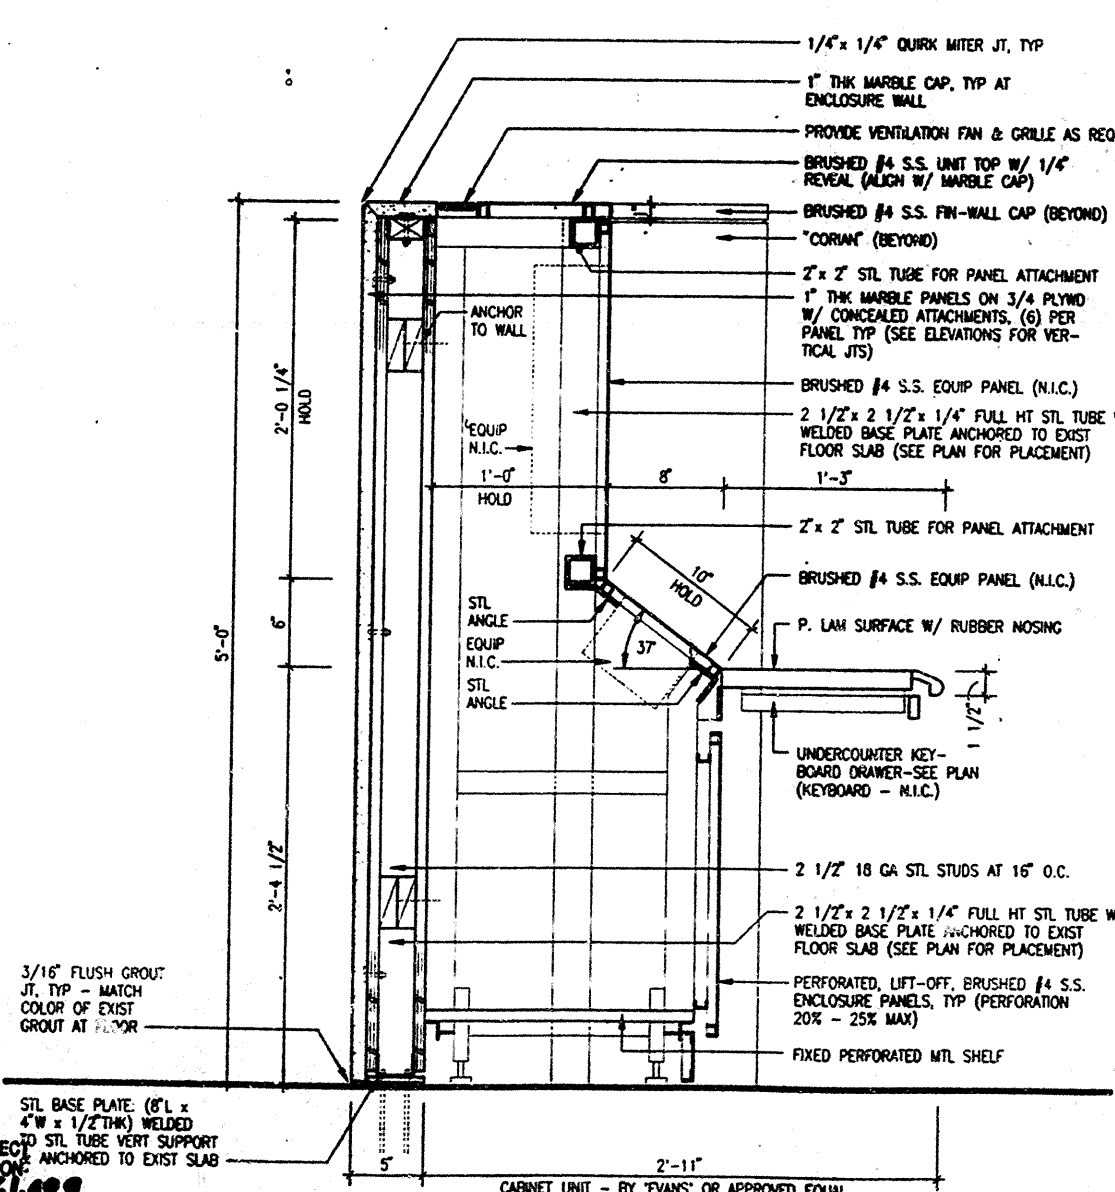

S1
ELEV STARTER CONSOLE
SECT DETAIL (TYPICAL)
SCALE IN FEET